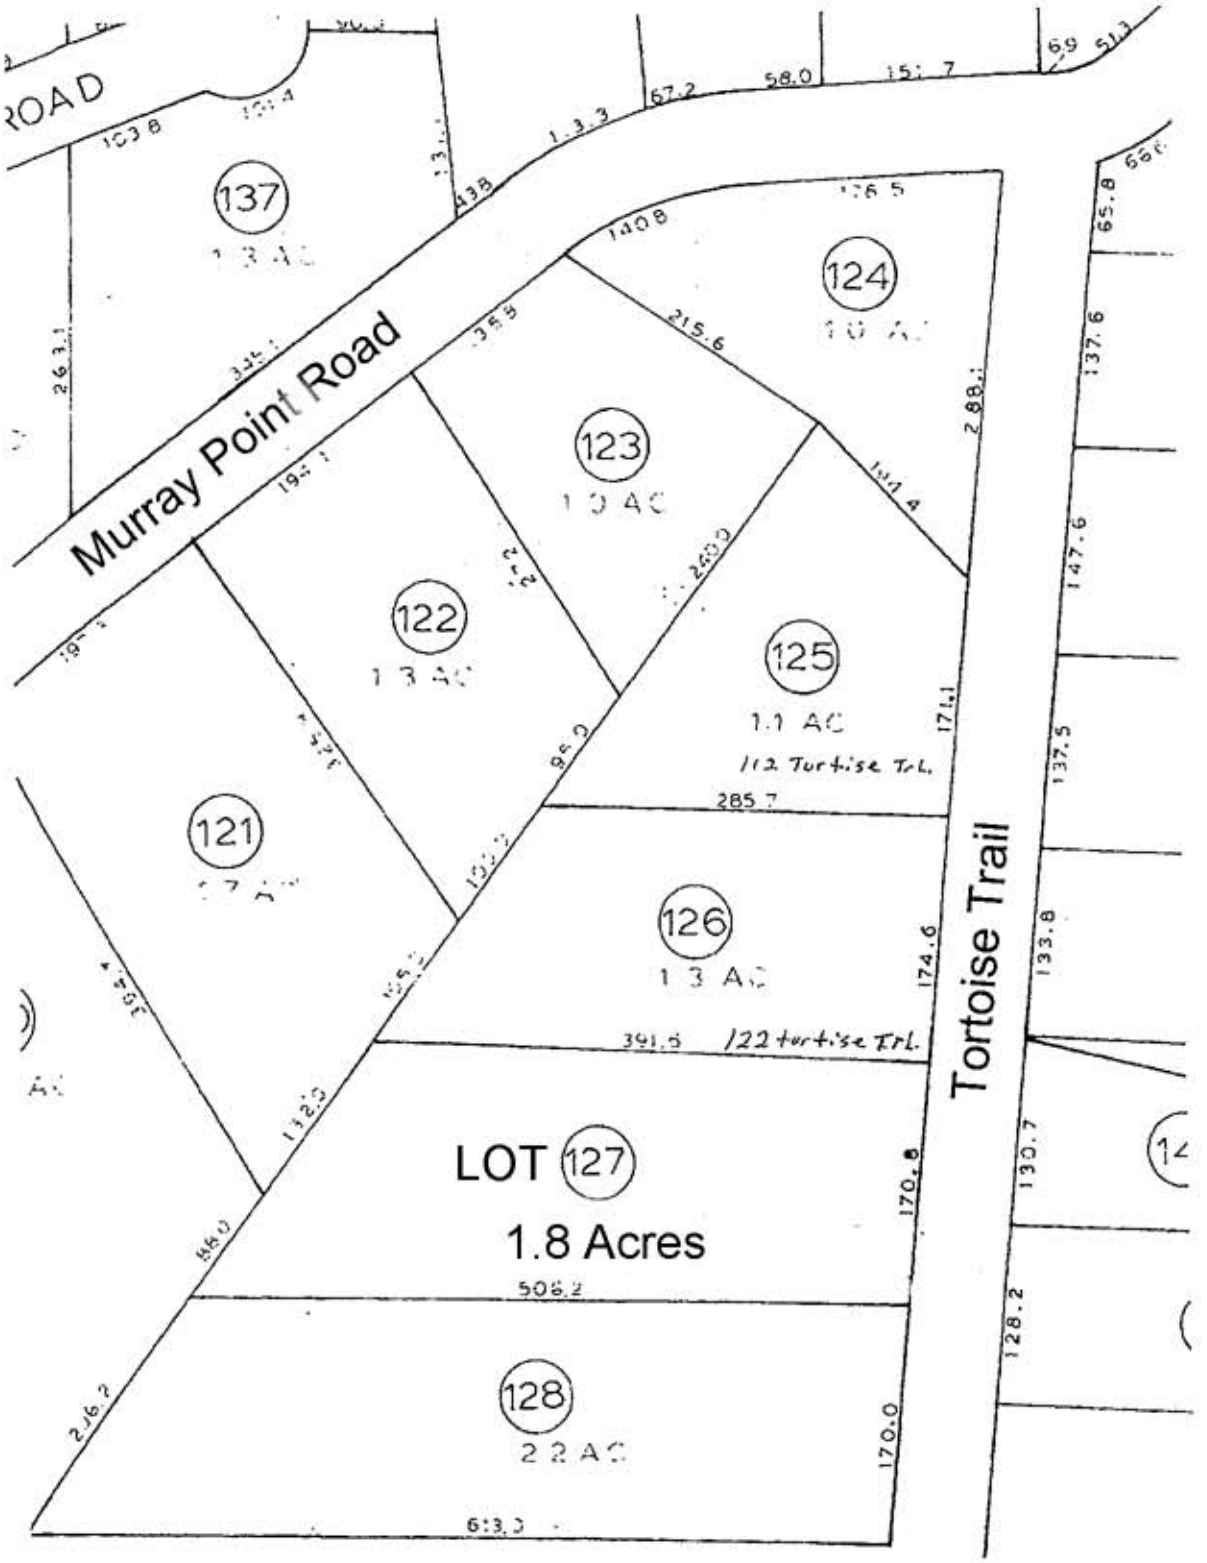

MURRAY ESTATES

CABINET A SLIDE 2 PAGE 10

ICTIONS - DEED BK. 275-330